




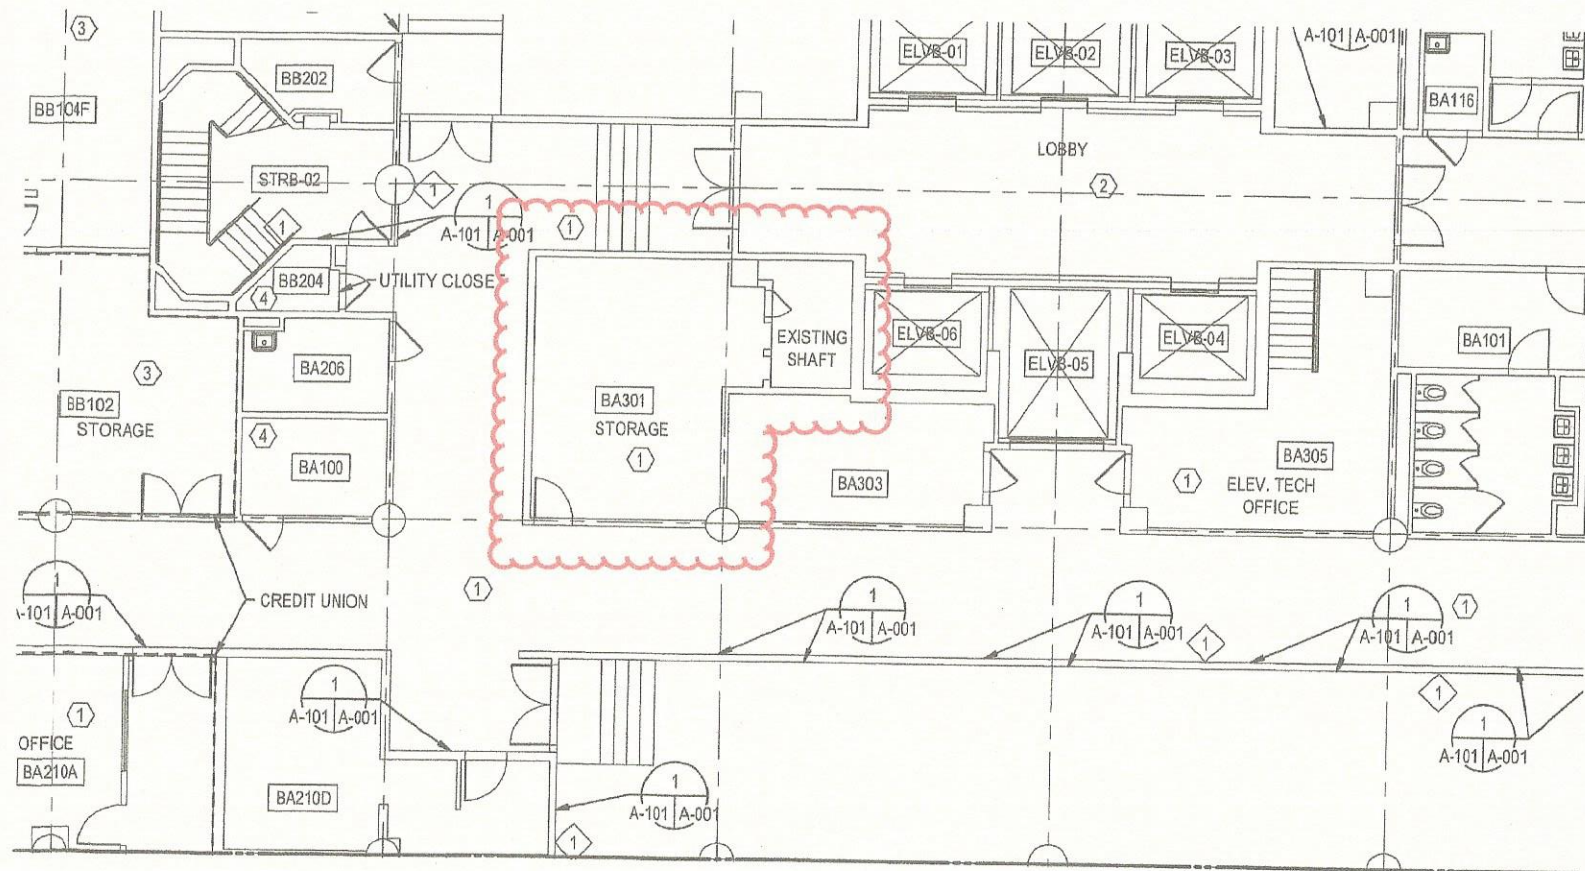


SEE SHEET A-103 FOR CONTINUATION

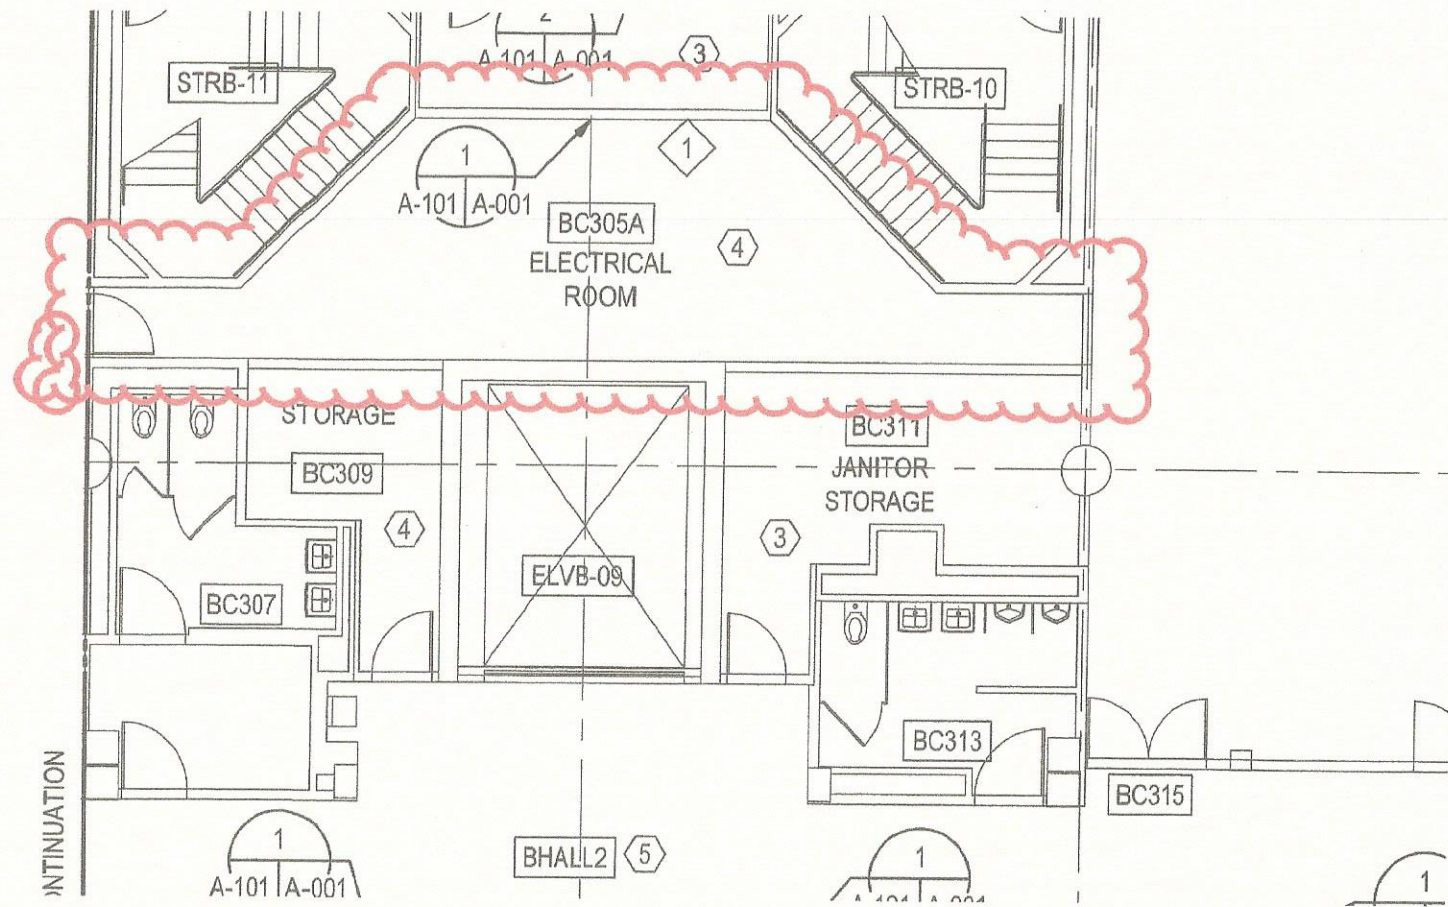


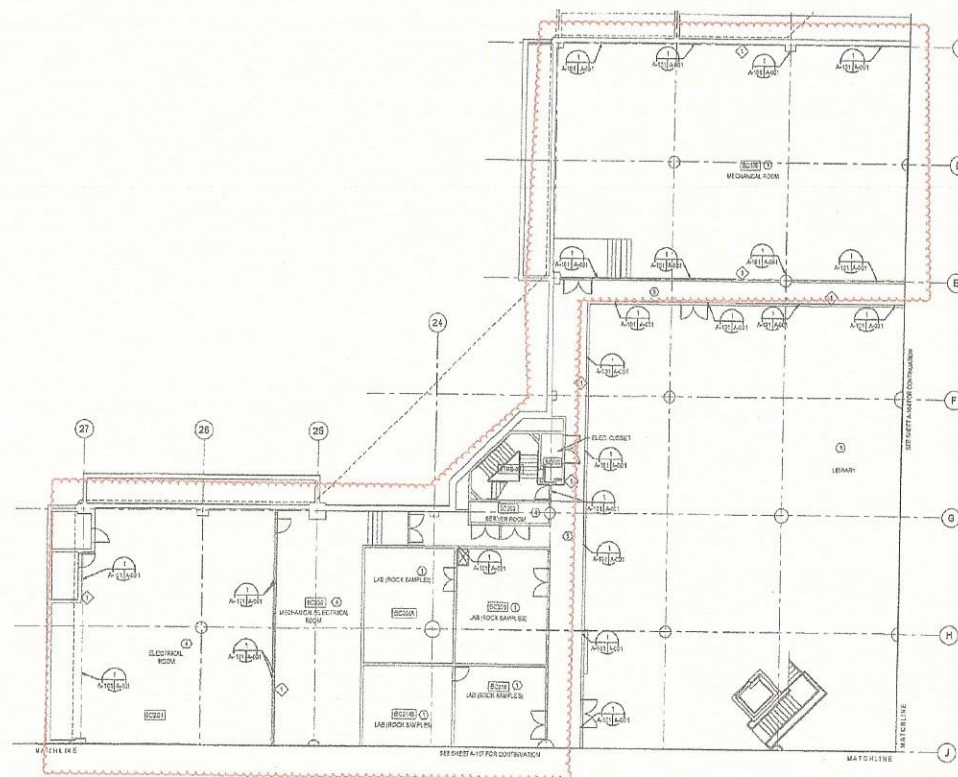



RASEMENT DI AN - AREA F


[illegible]

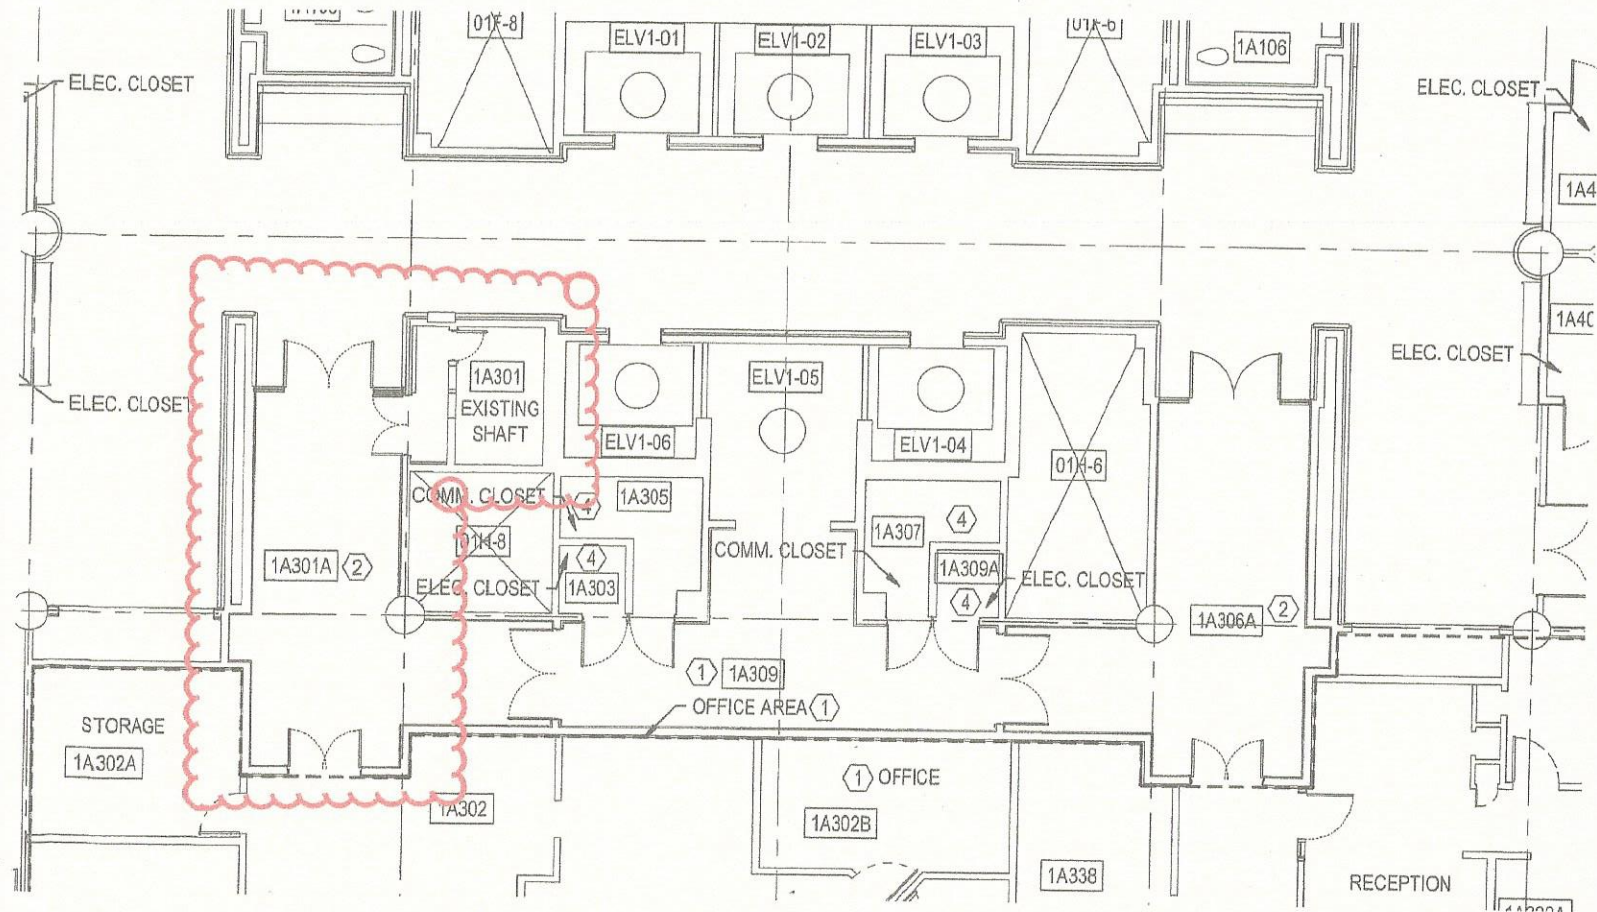


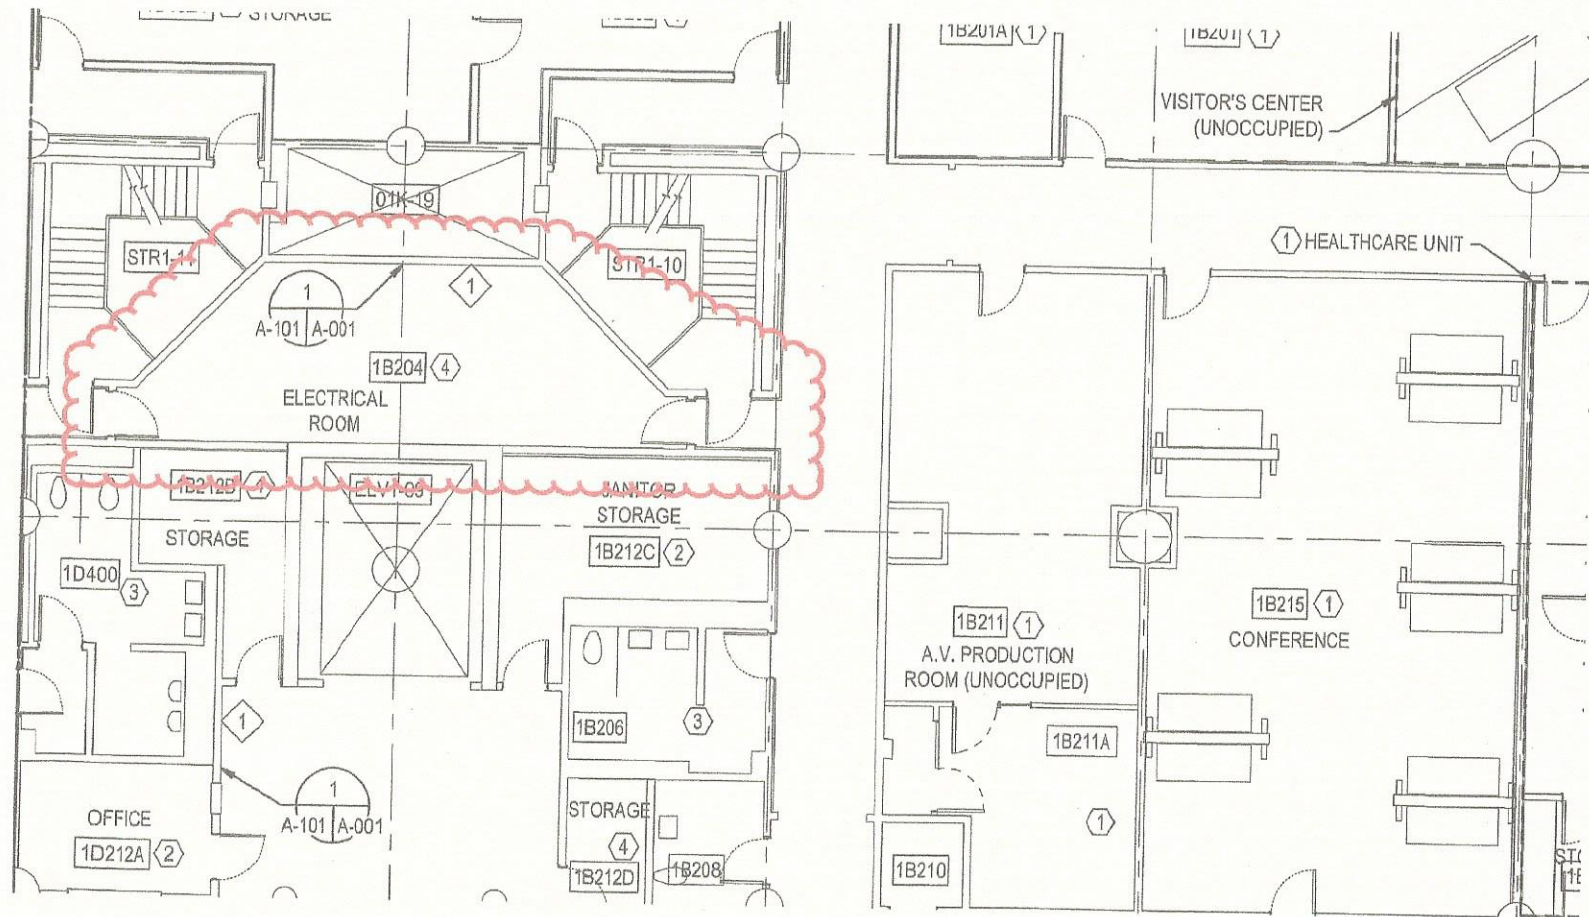


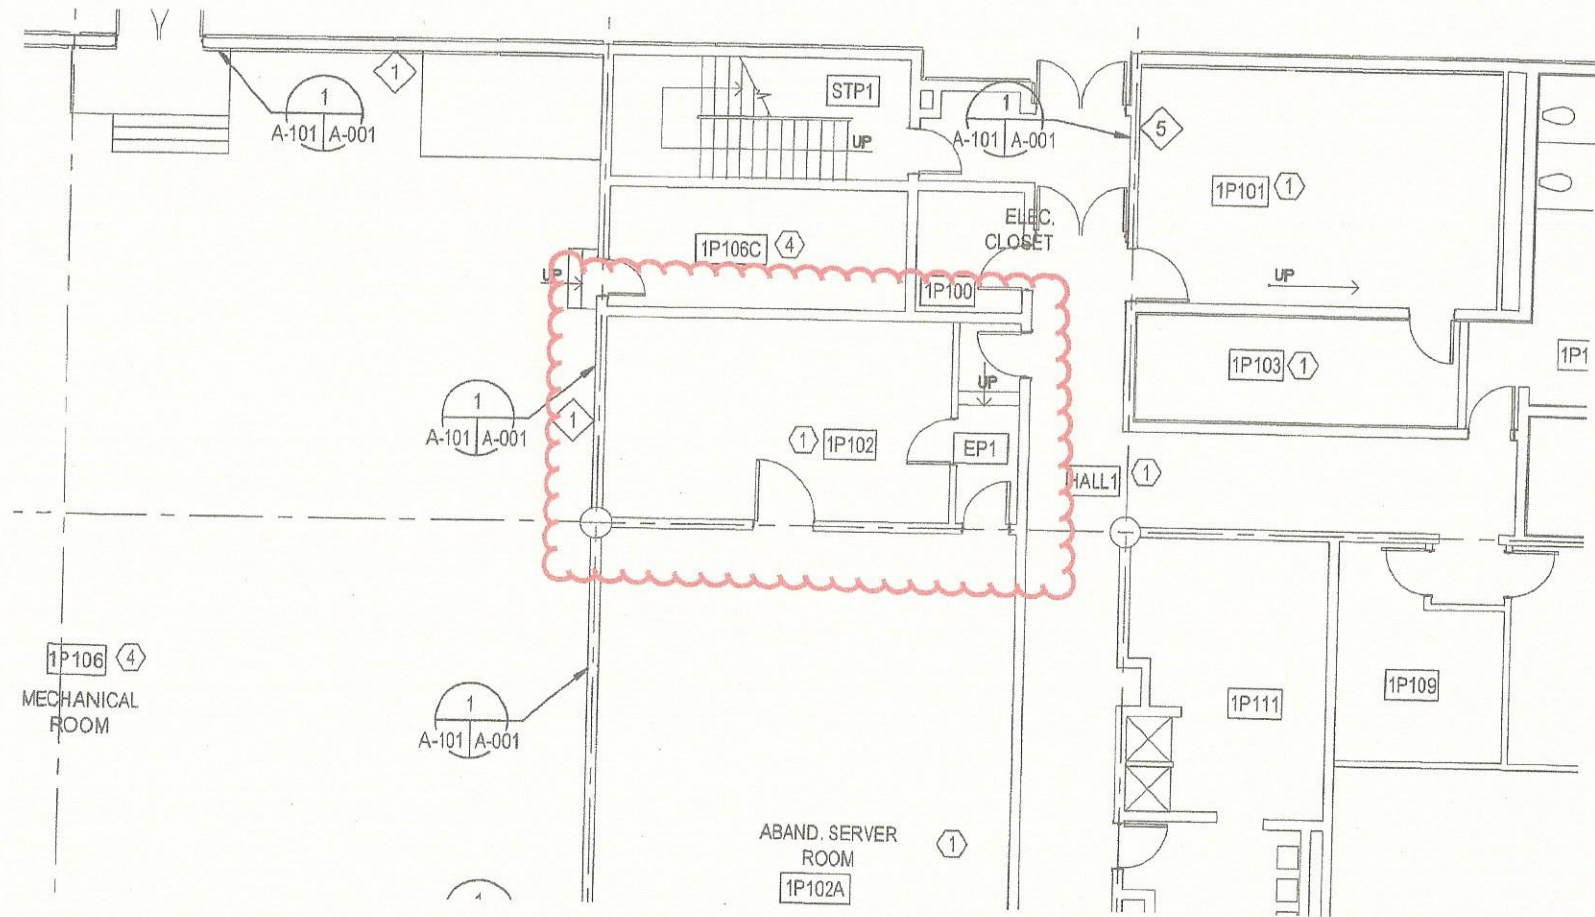


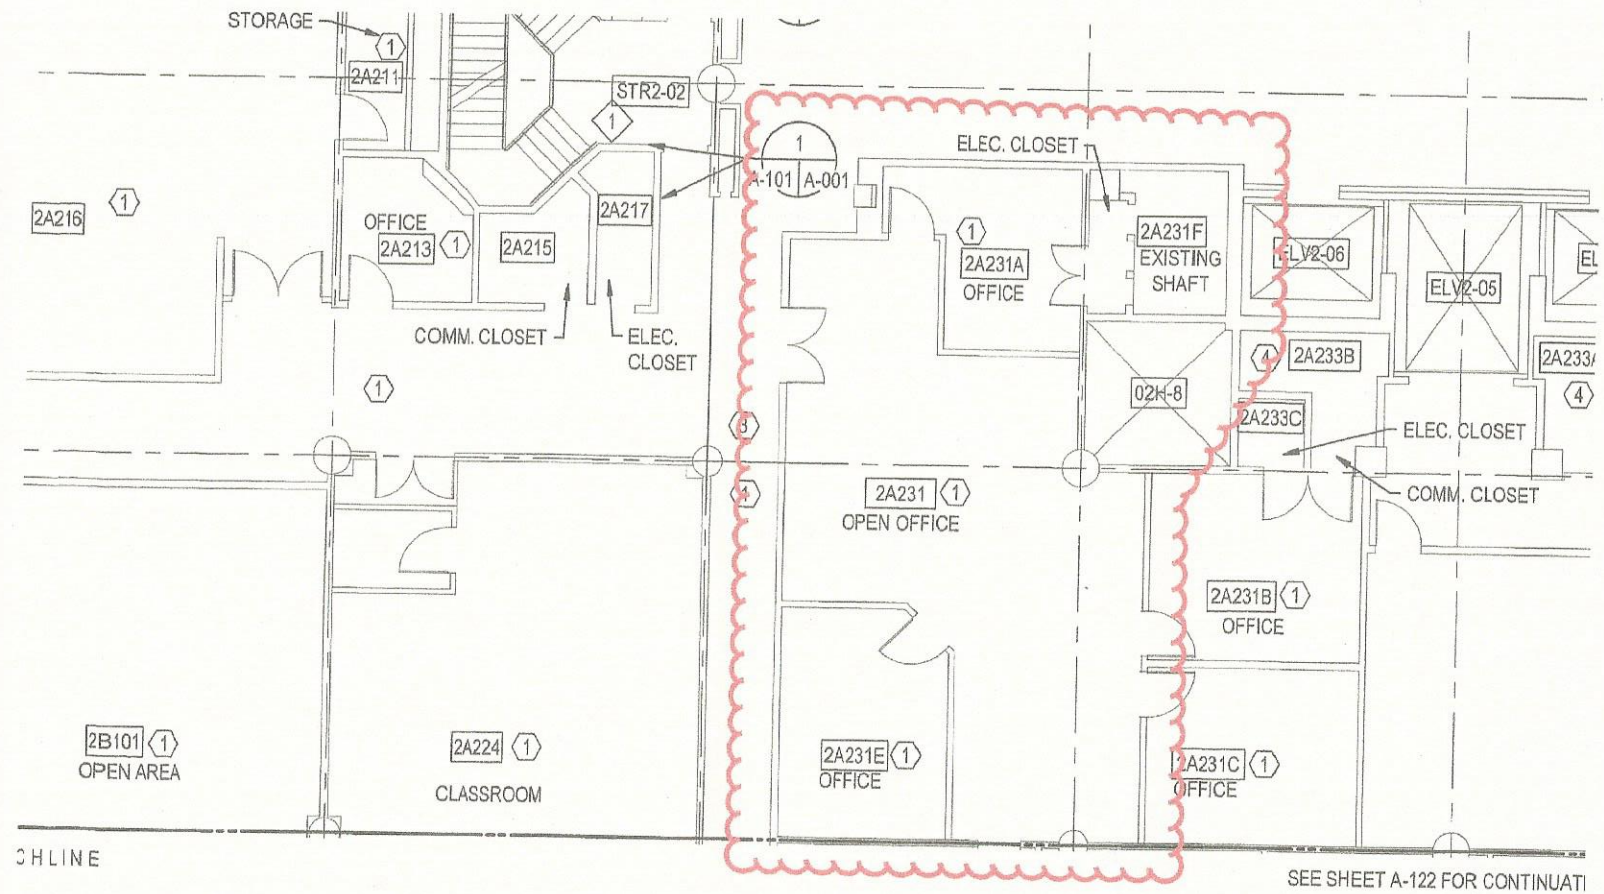


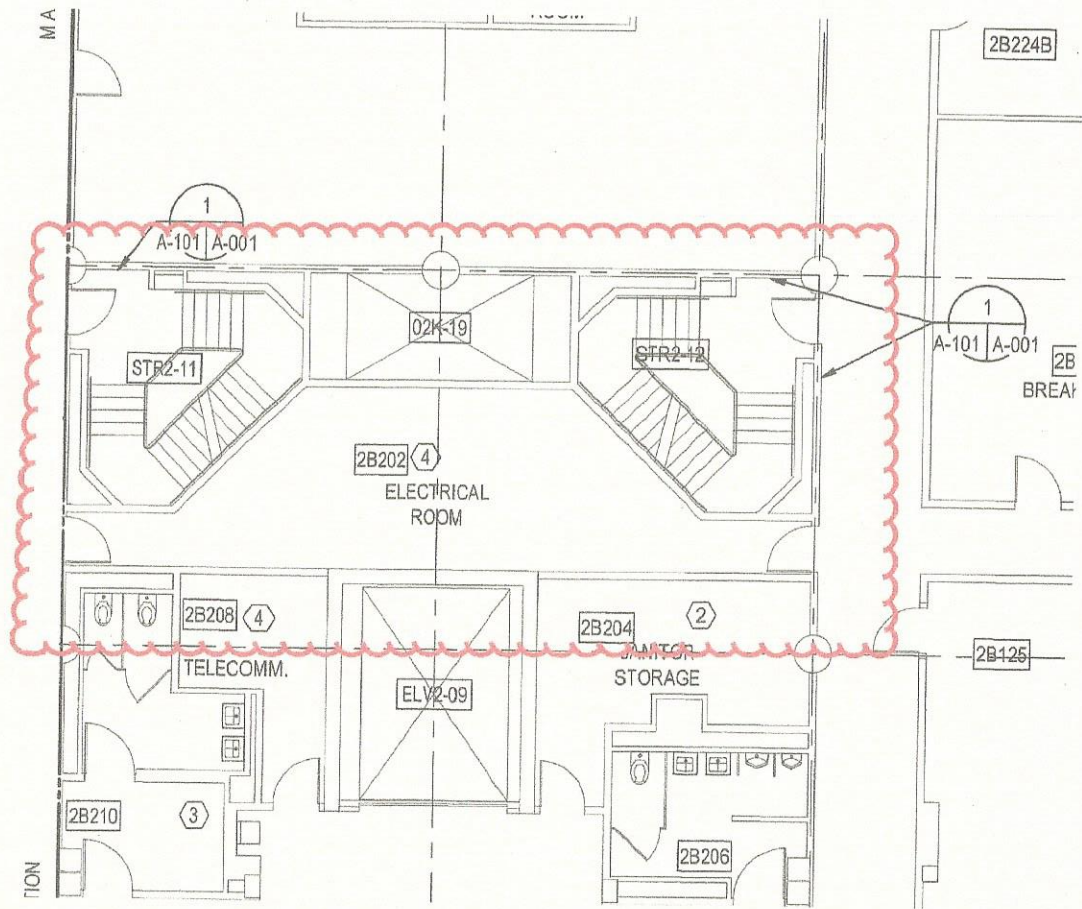


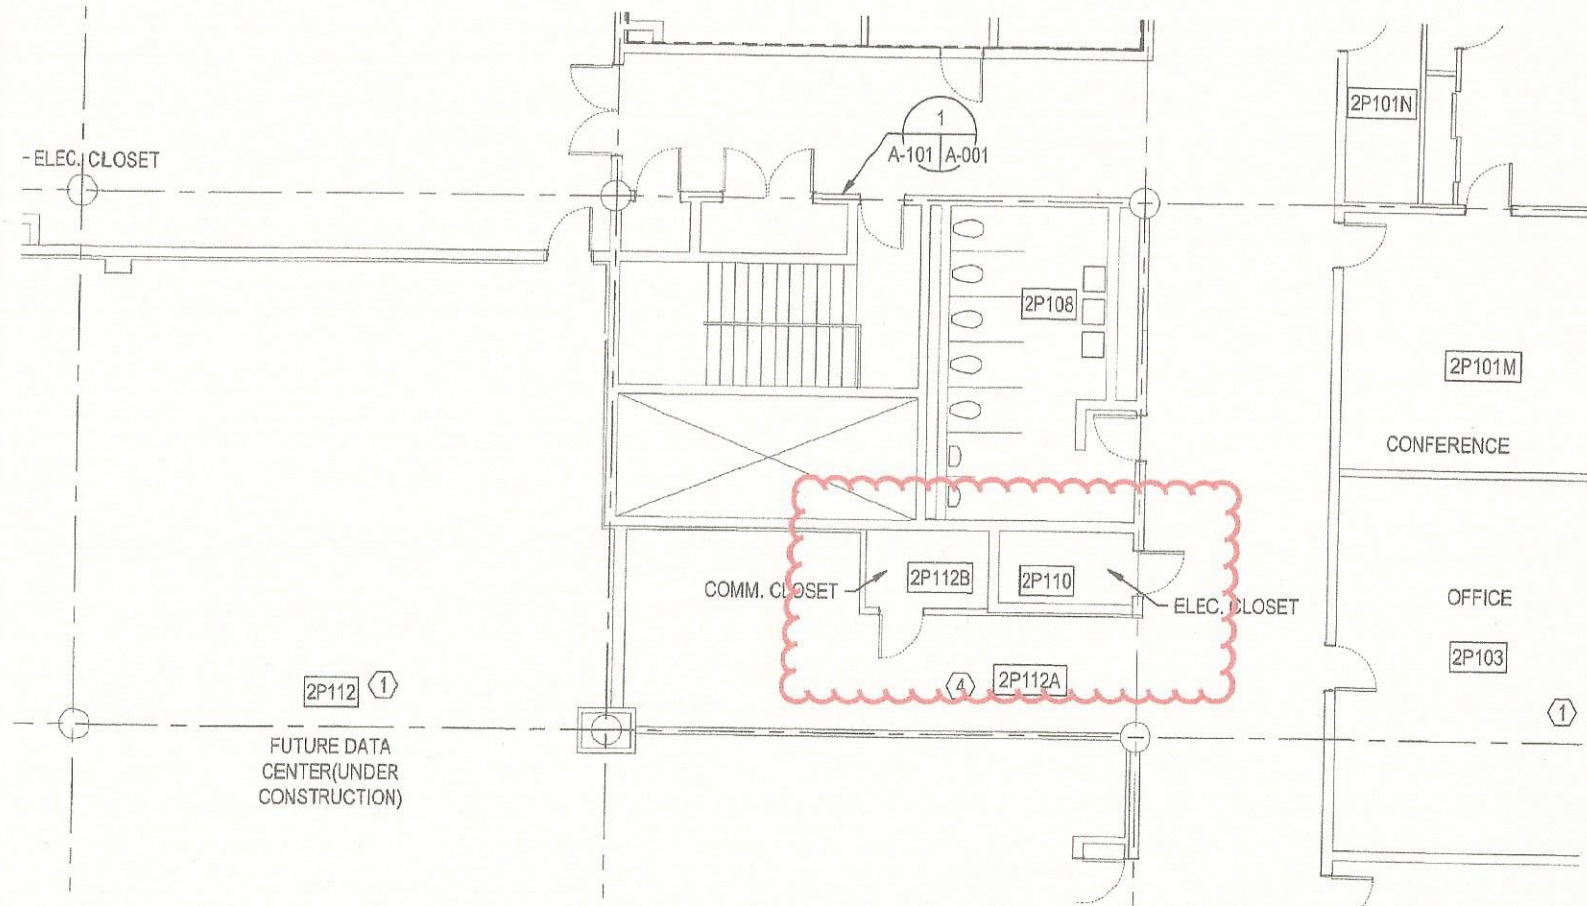


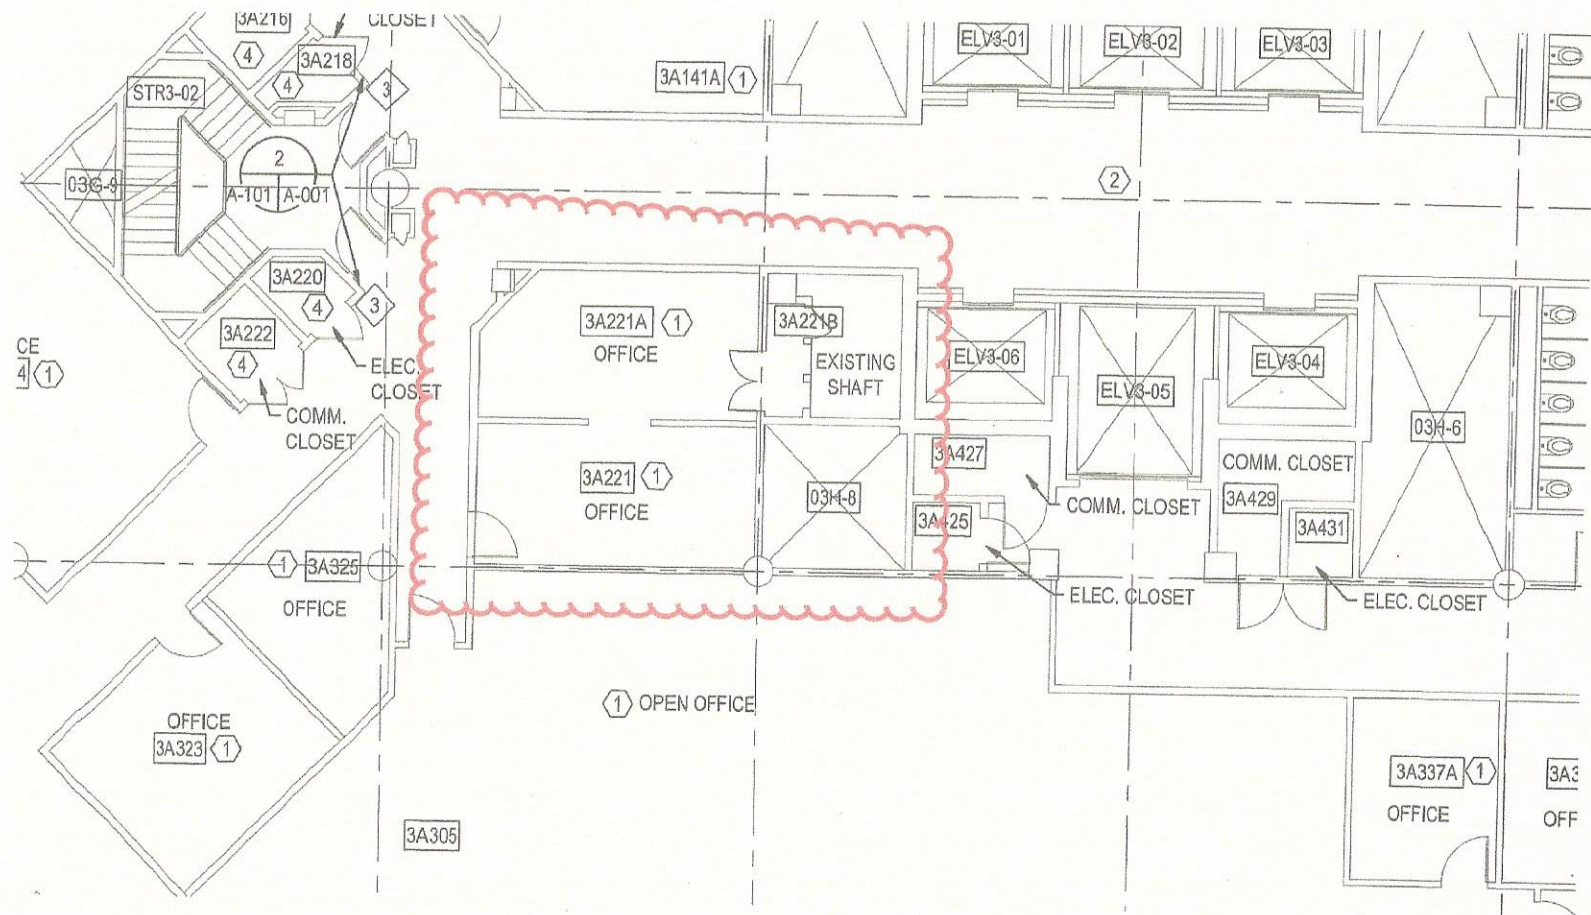


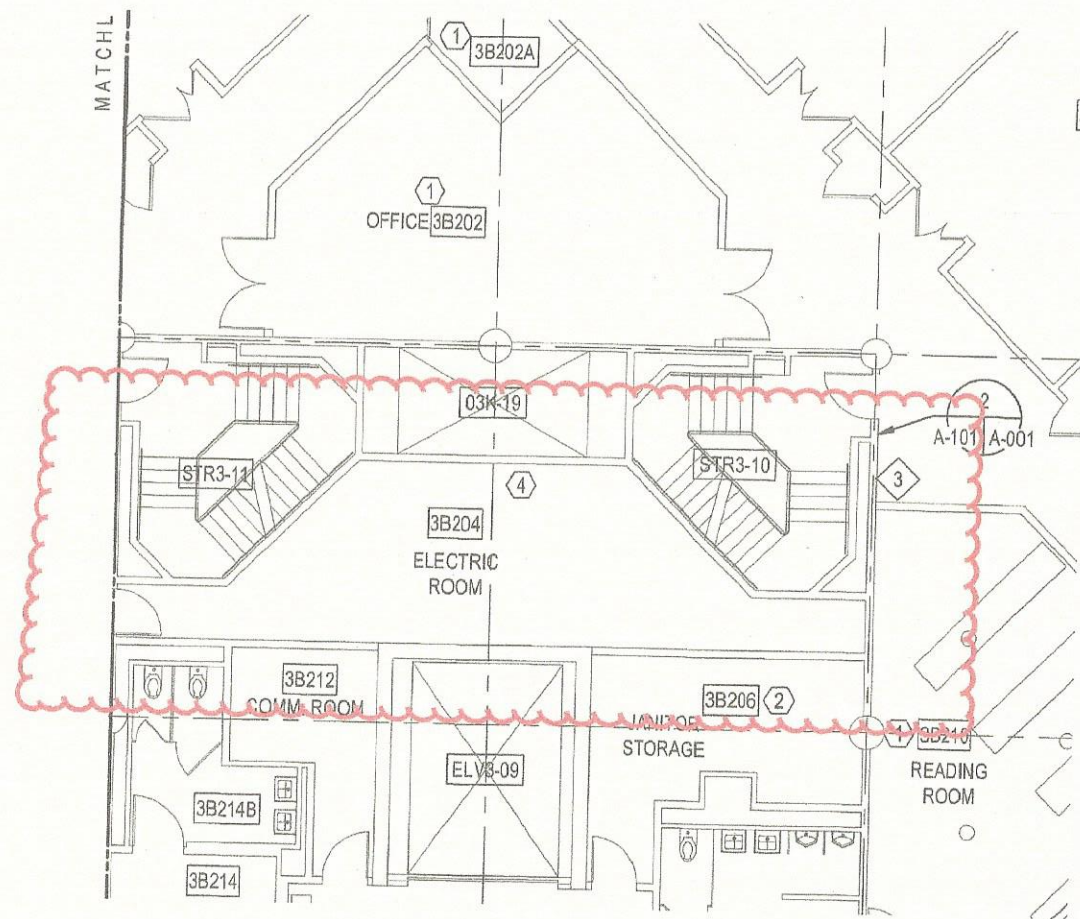


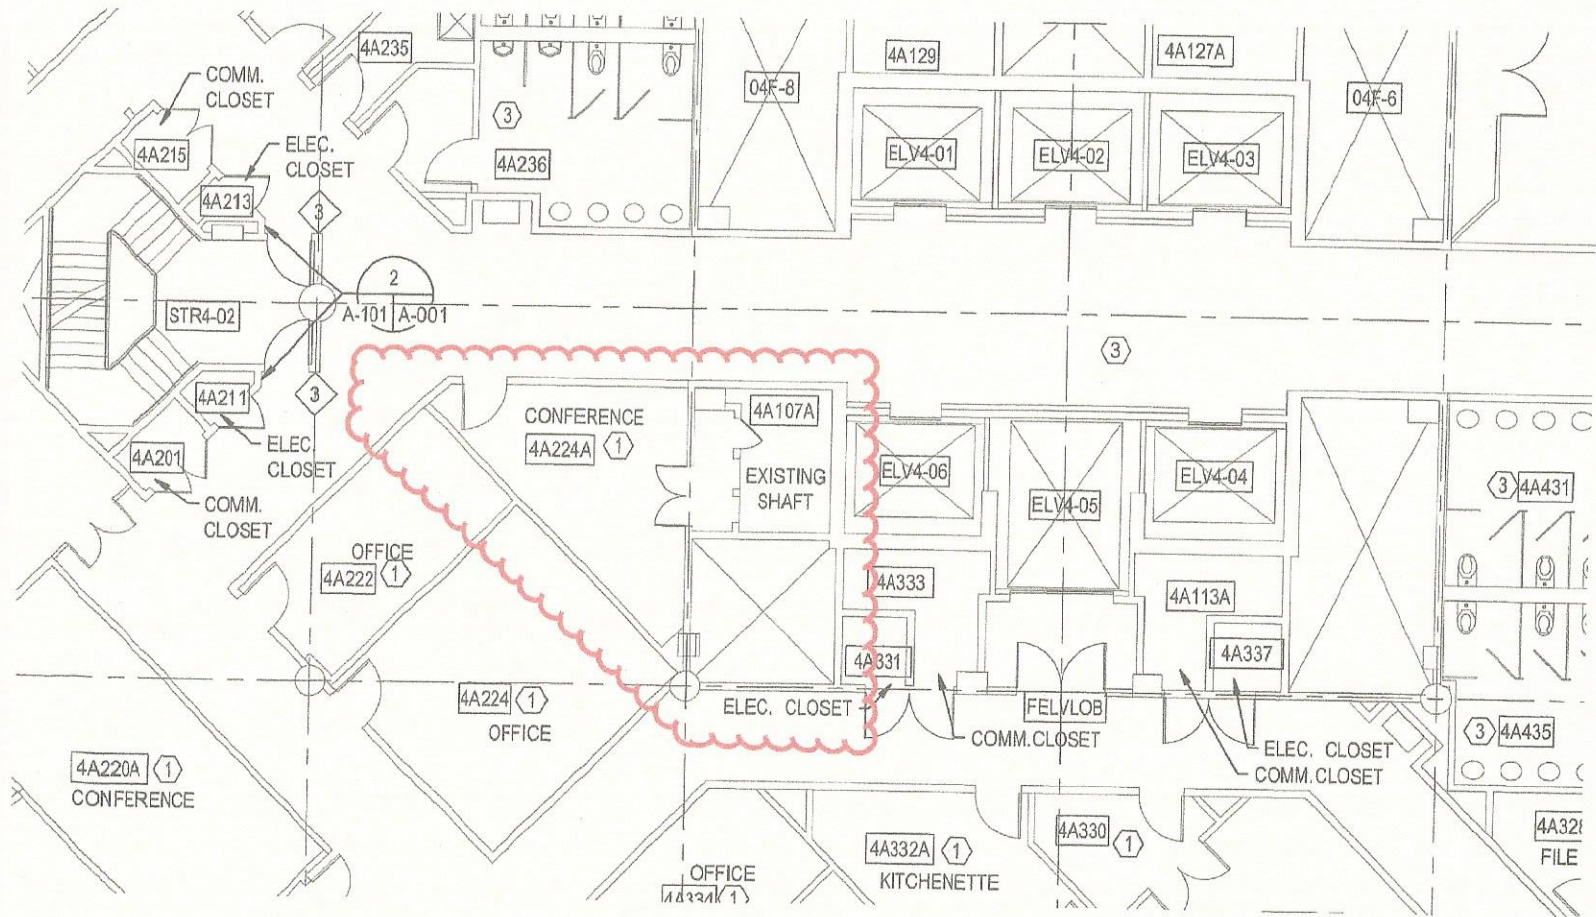


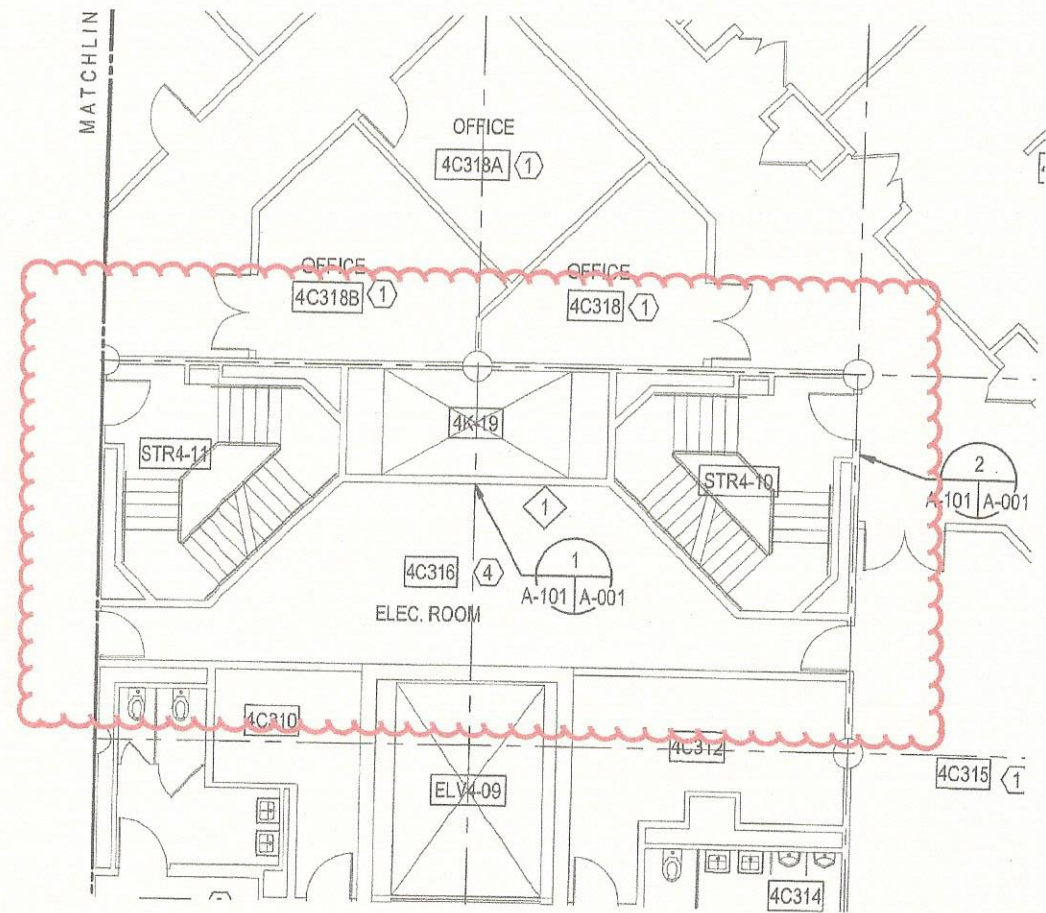


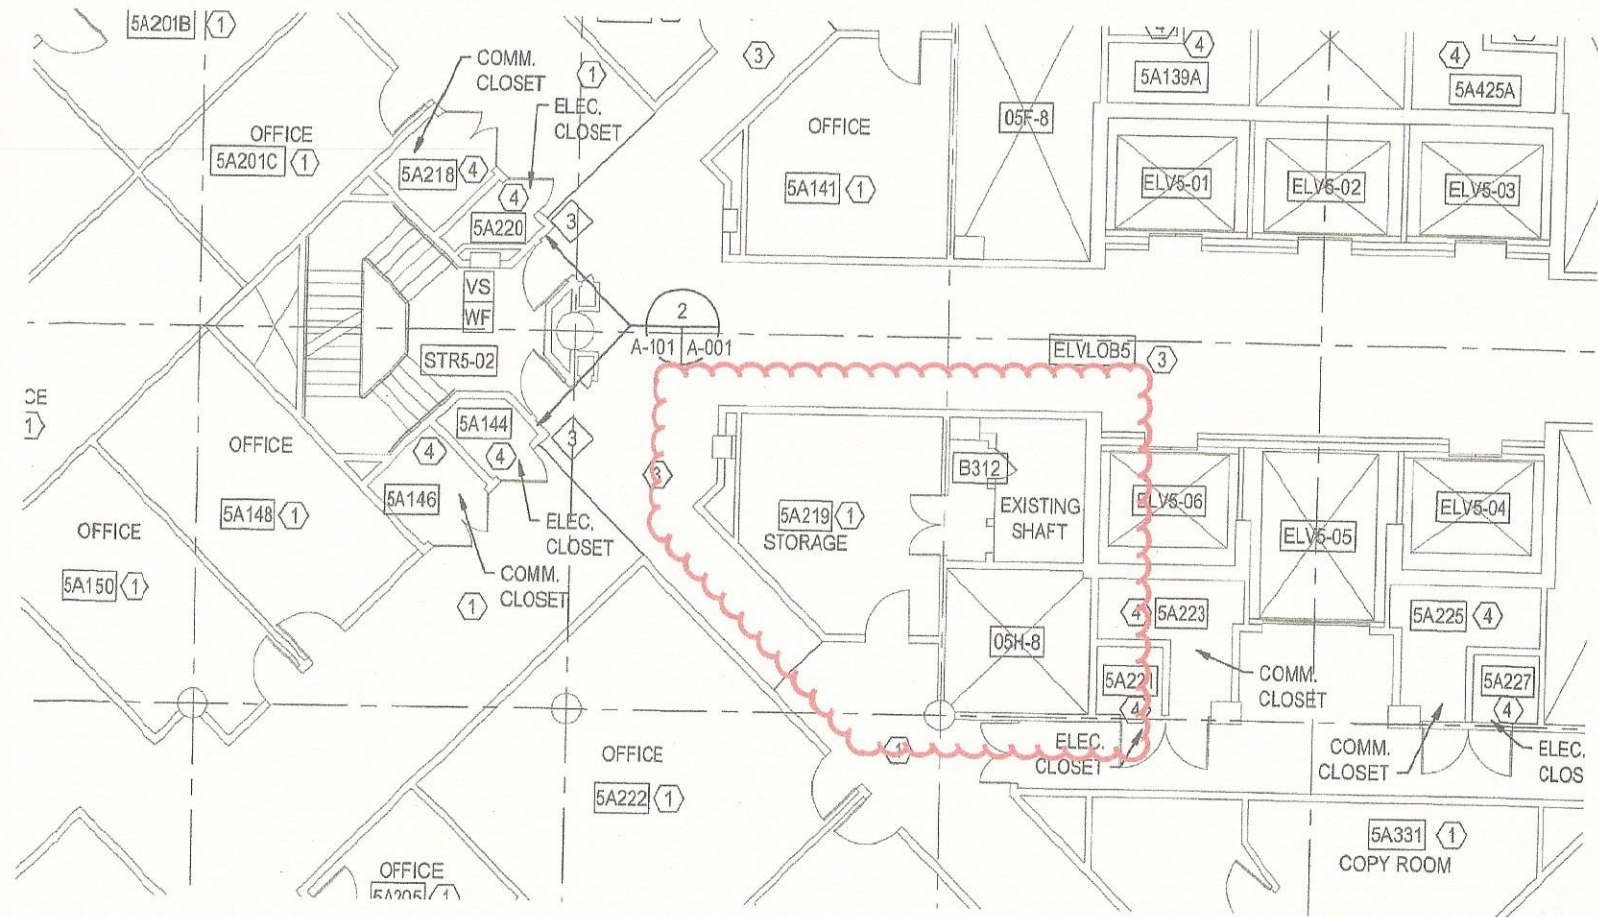

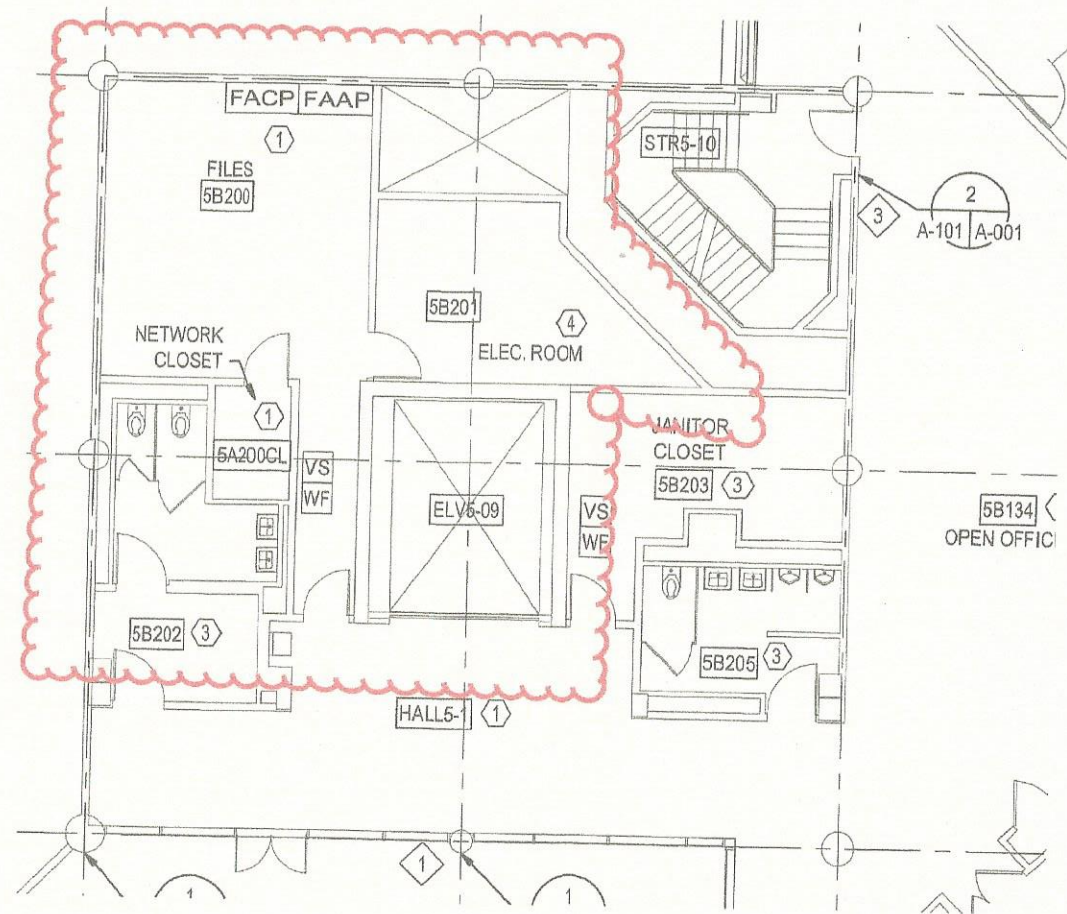

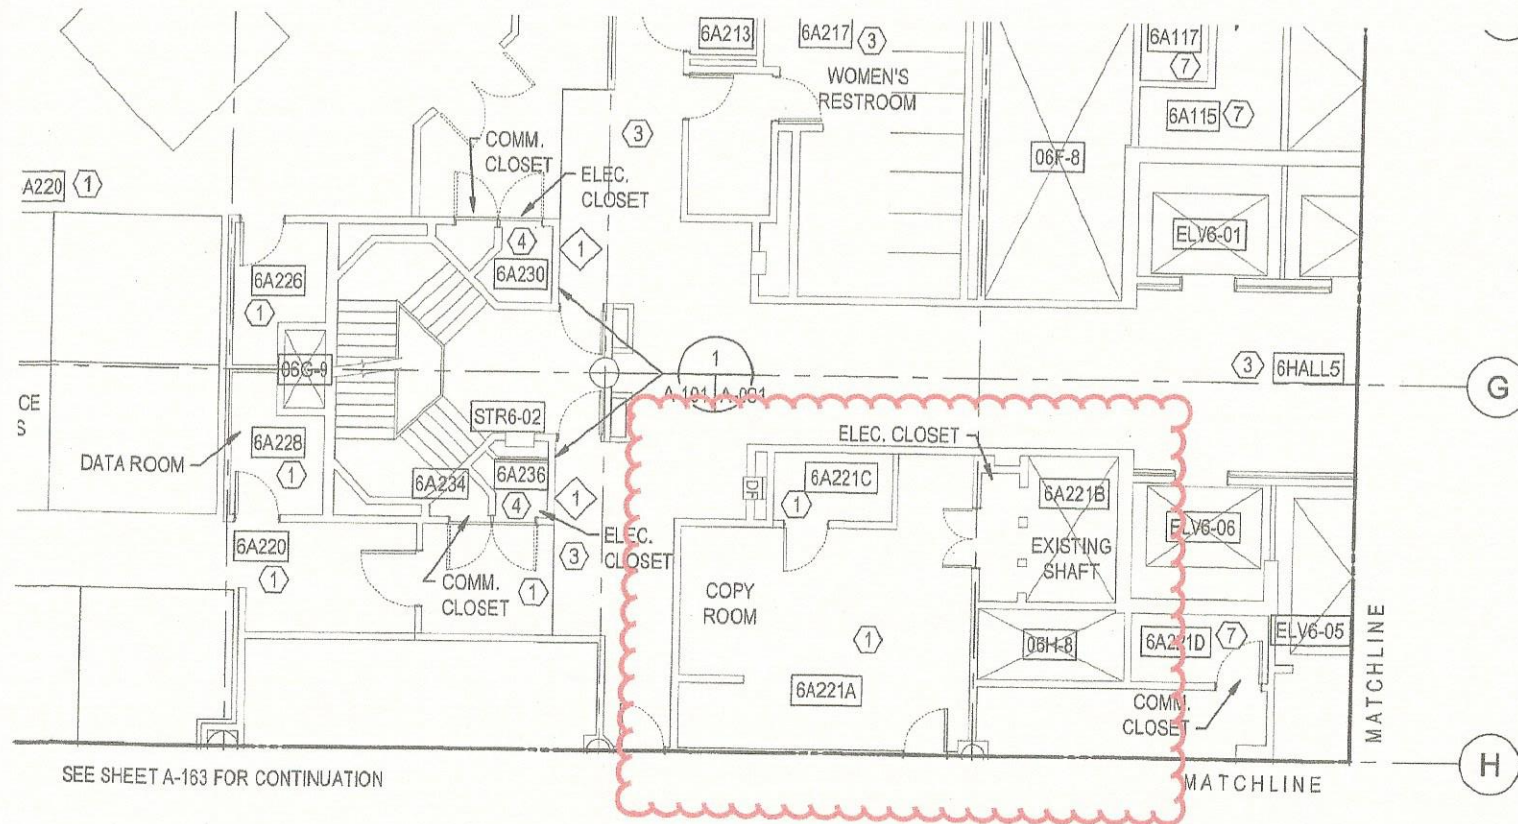

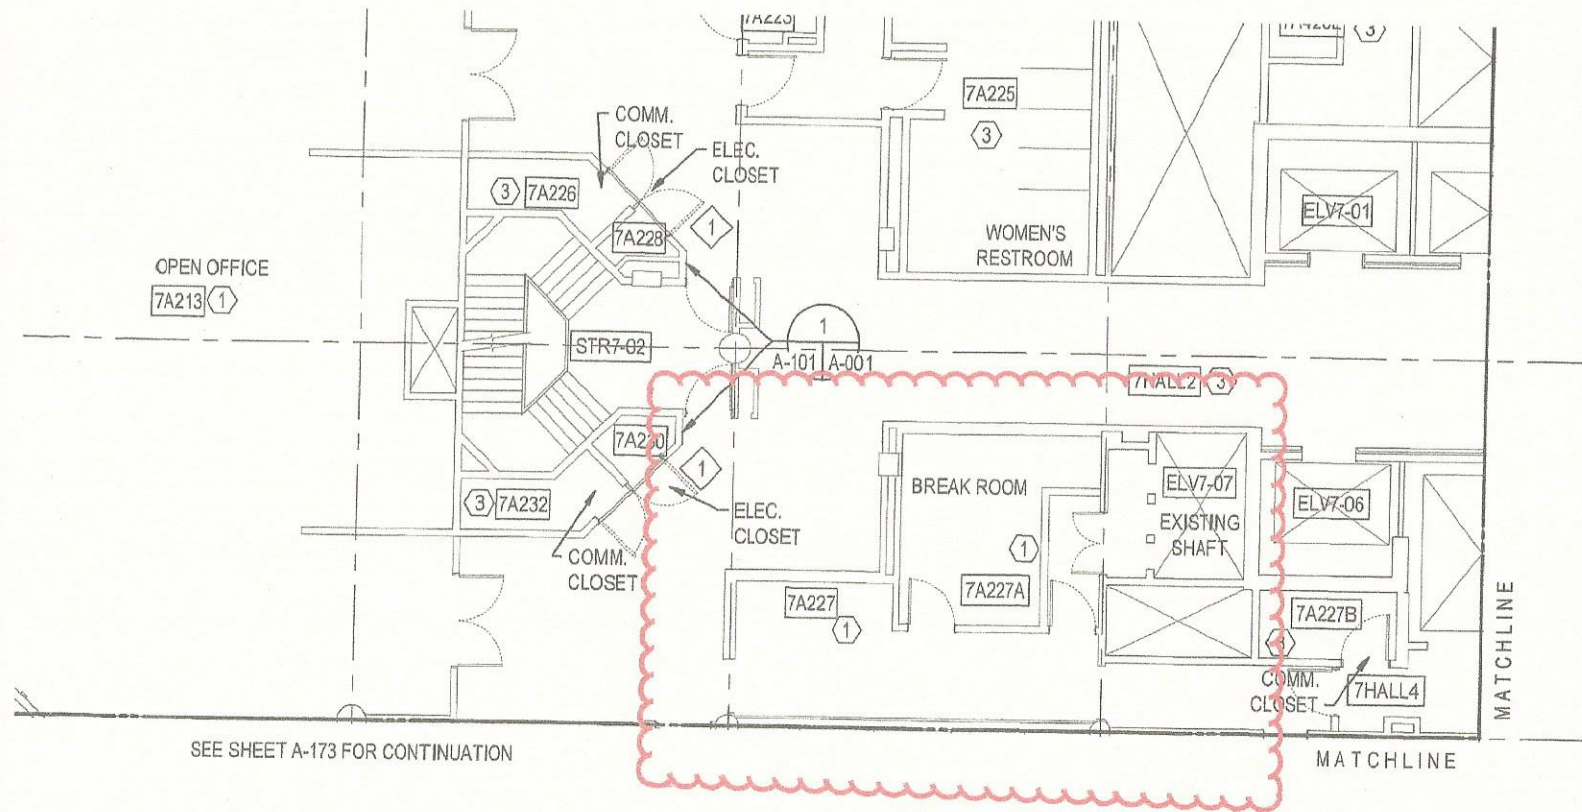

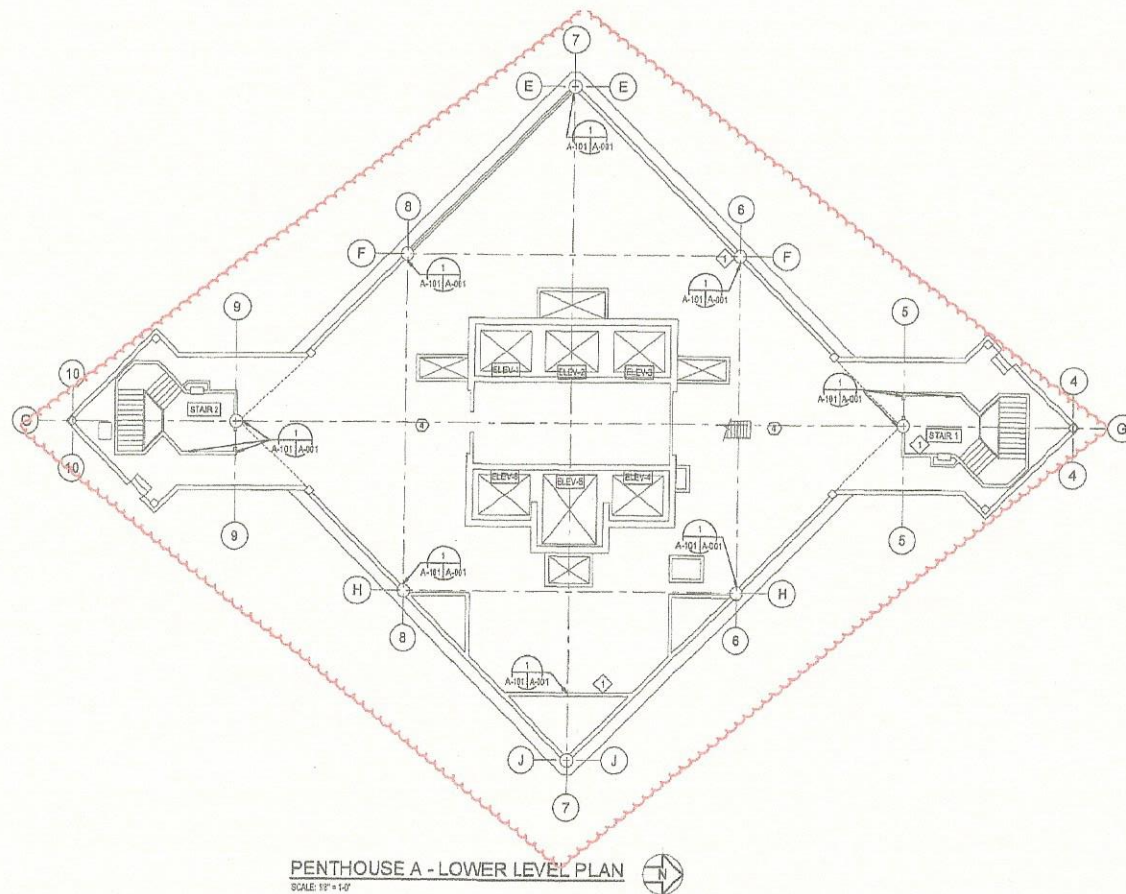

GENERAL SERVICES ADMINISTRATION

GSA

SUMMER CONSULTANTS INCORPORATED

1902 Wisconsin Dr. | Suite 400 | Herndon, VA 22063
(703) 444-4100 | www.summerconsultants.com

PROPERTY OF THE UNITED STATES GOVERNMENT -
FOR OFFICIAL USE ONLY.
DO NOT REMOVE THIS NOTICE.
PROPERLY DESTROY DOCUMENTS WHEN NO LONGER NEEDED.

SCALE

ELECTRICAL P.O.C.
SAY STAT.
7/10/2010

KEY PLAN

NO SCALE

NO.	DATE	DESCRIPTION